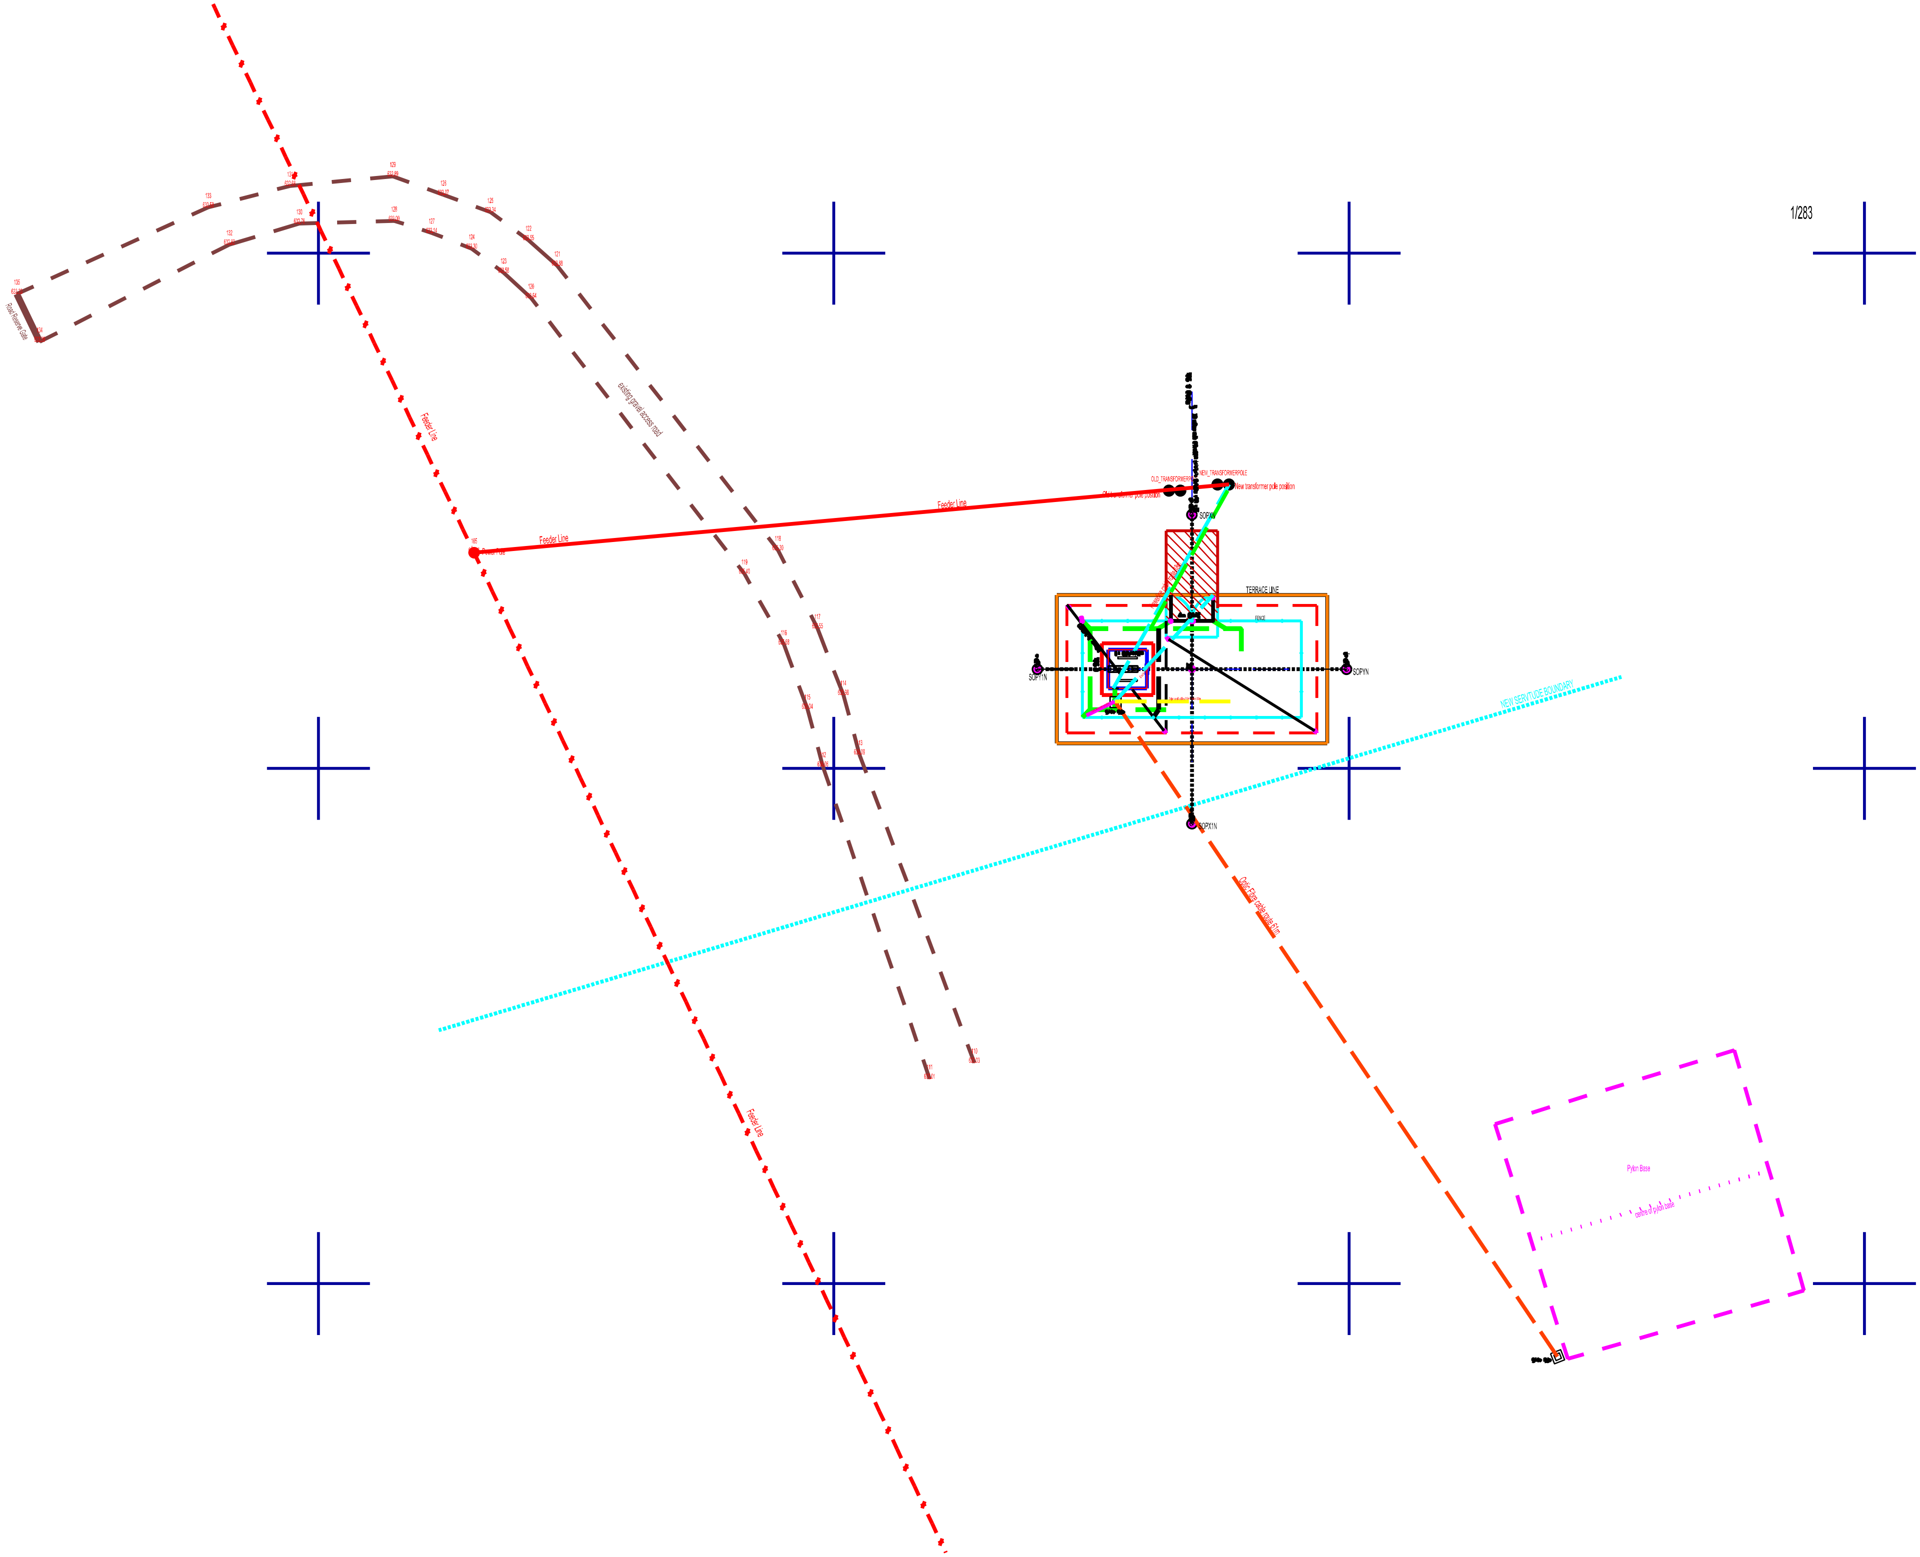
1/283
Feeder Line
Feeder Line
Feeder Line
Feeder Line
OLD_TRANSFORMERPO
NEW_TRANSFORMERPOLE
New transformer pole position
SOPXN
SOPX1N
SOPYN
SOPY1N
TERRACE LINE
FENCE
NEW SERVITUDE BOUNDARY
Pylon Base